



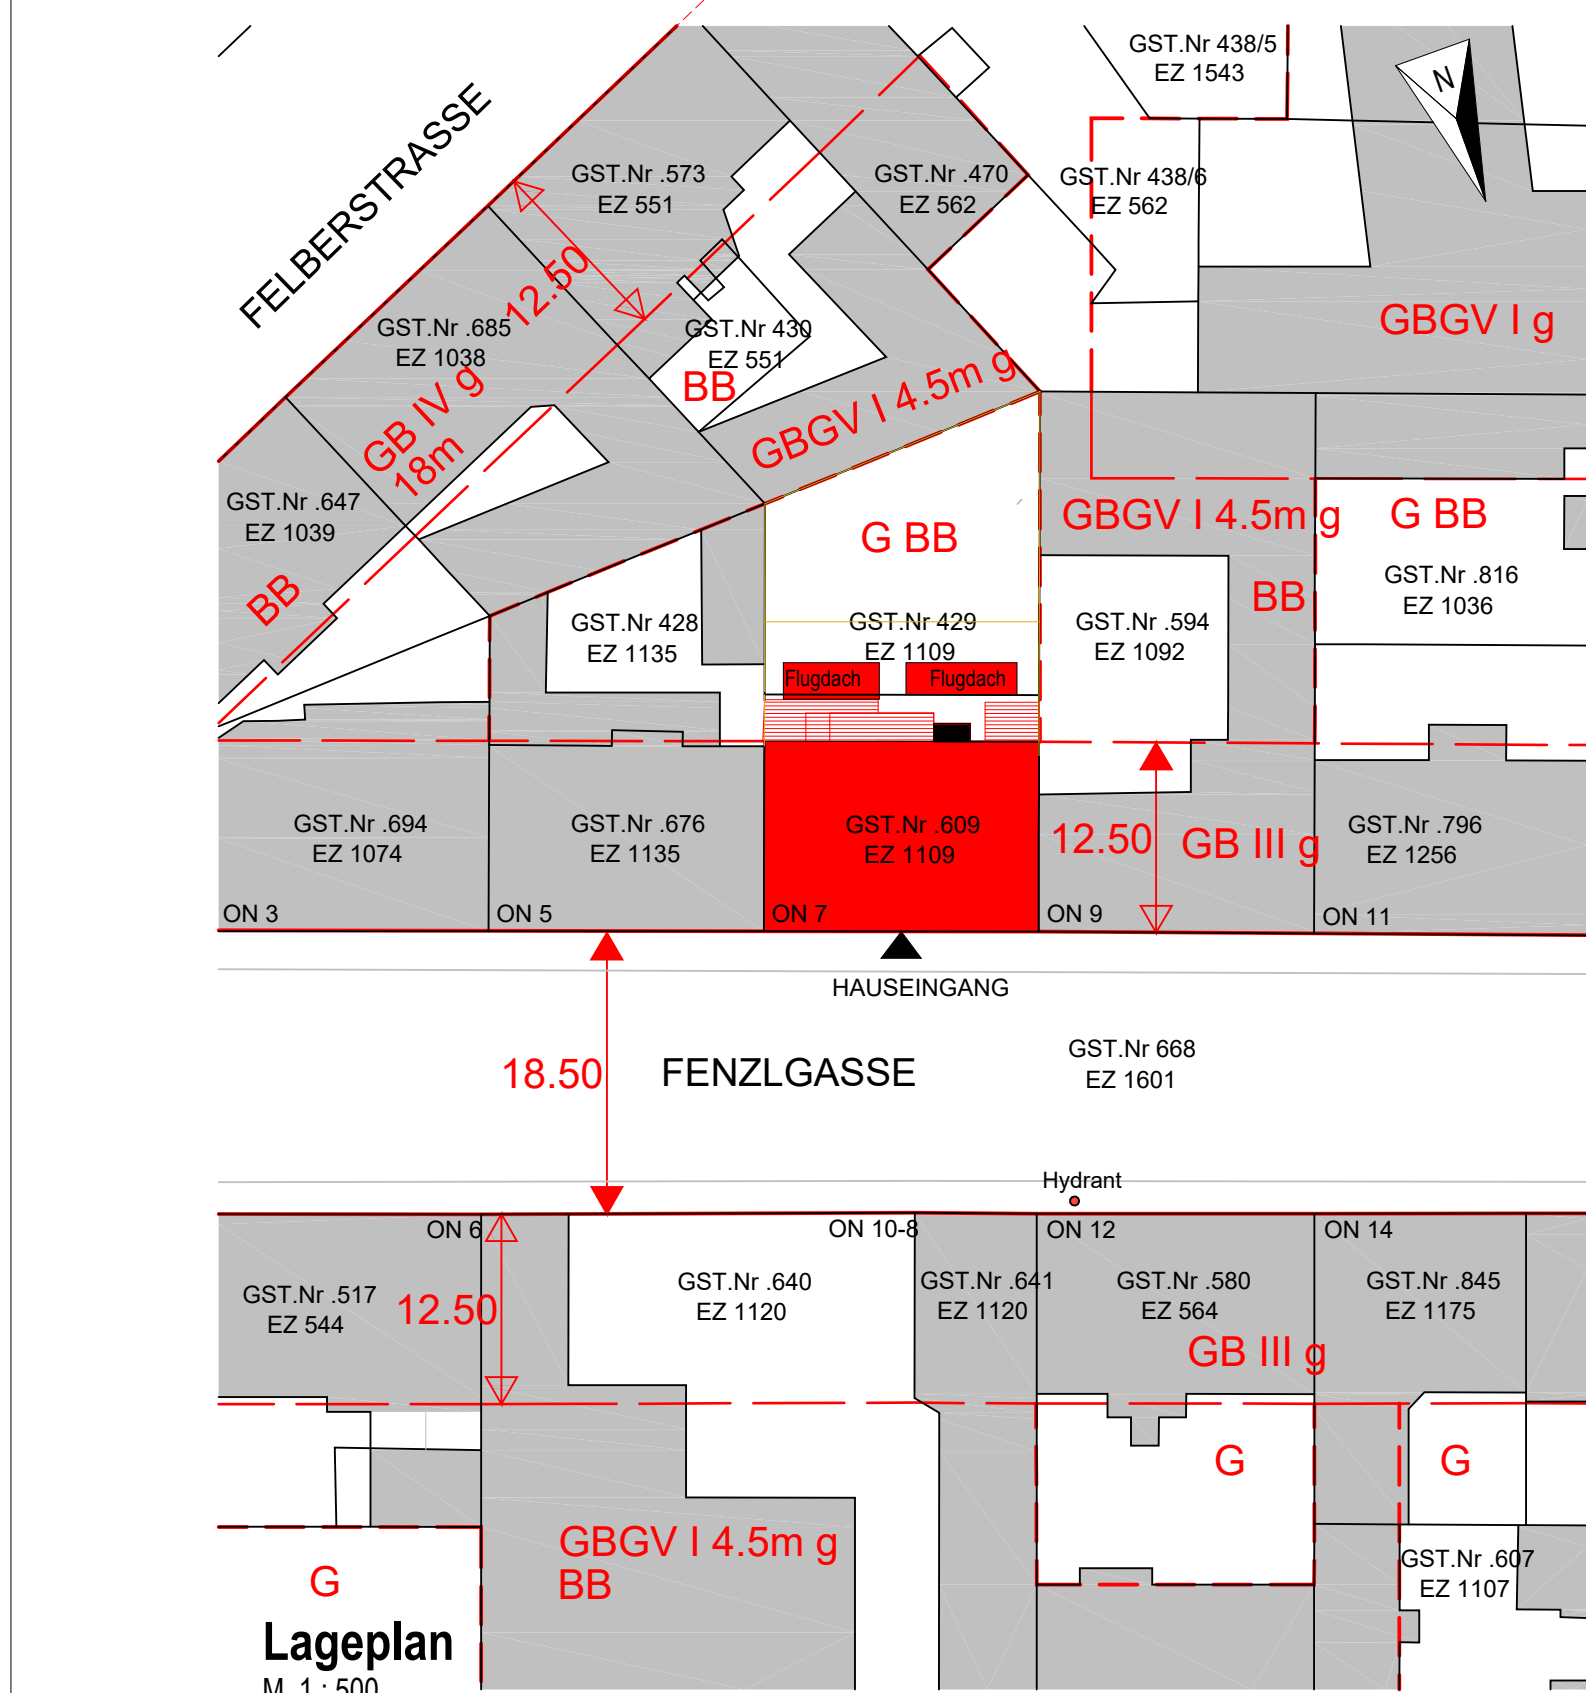


Lageplan
M 1:500

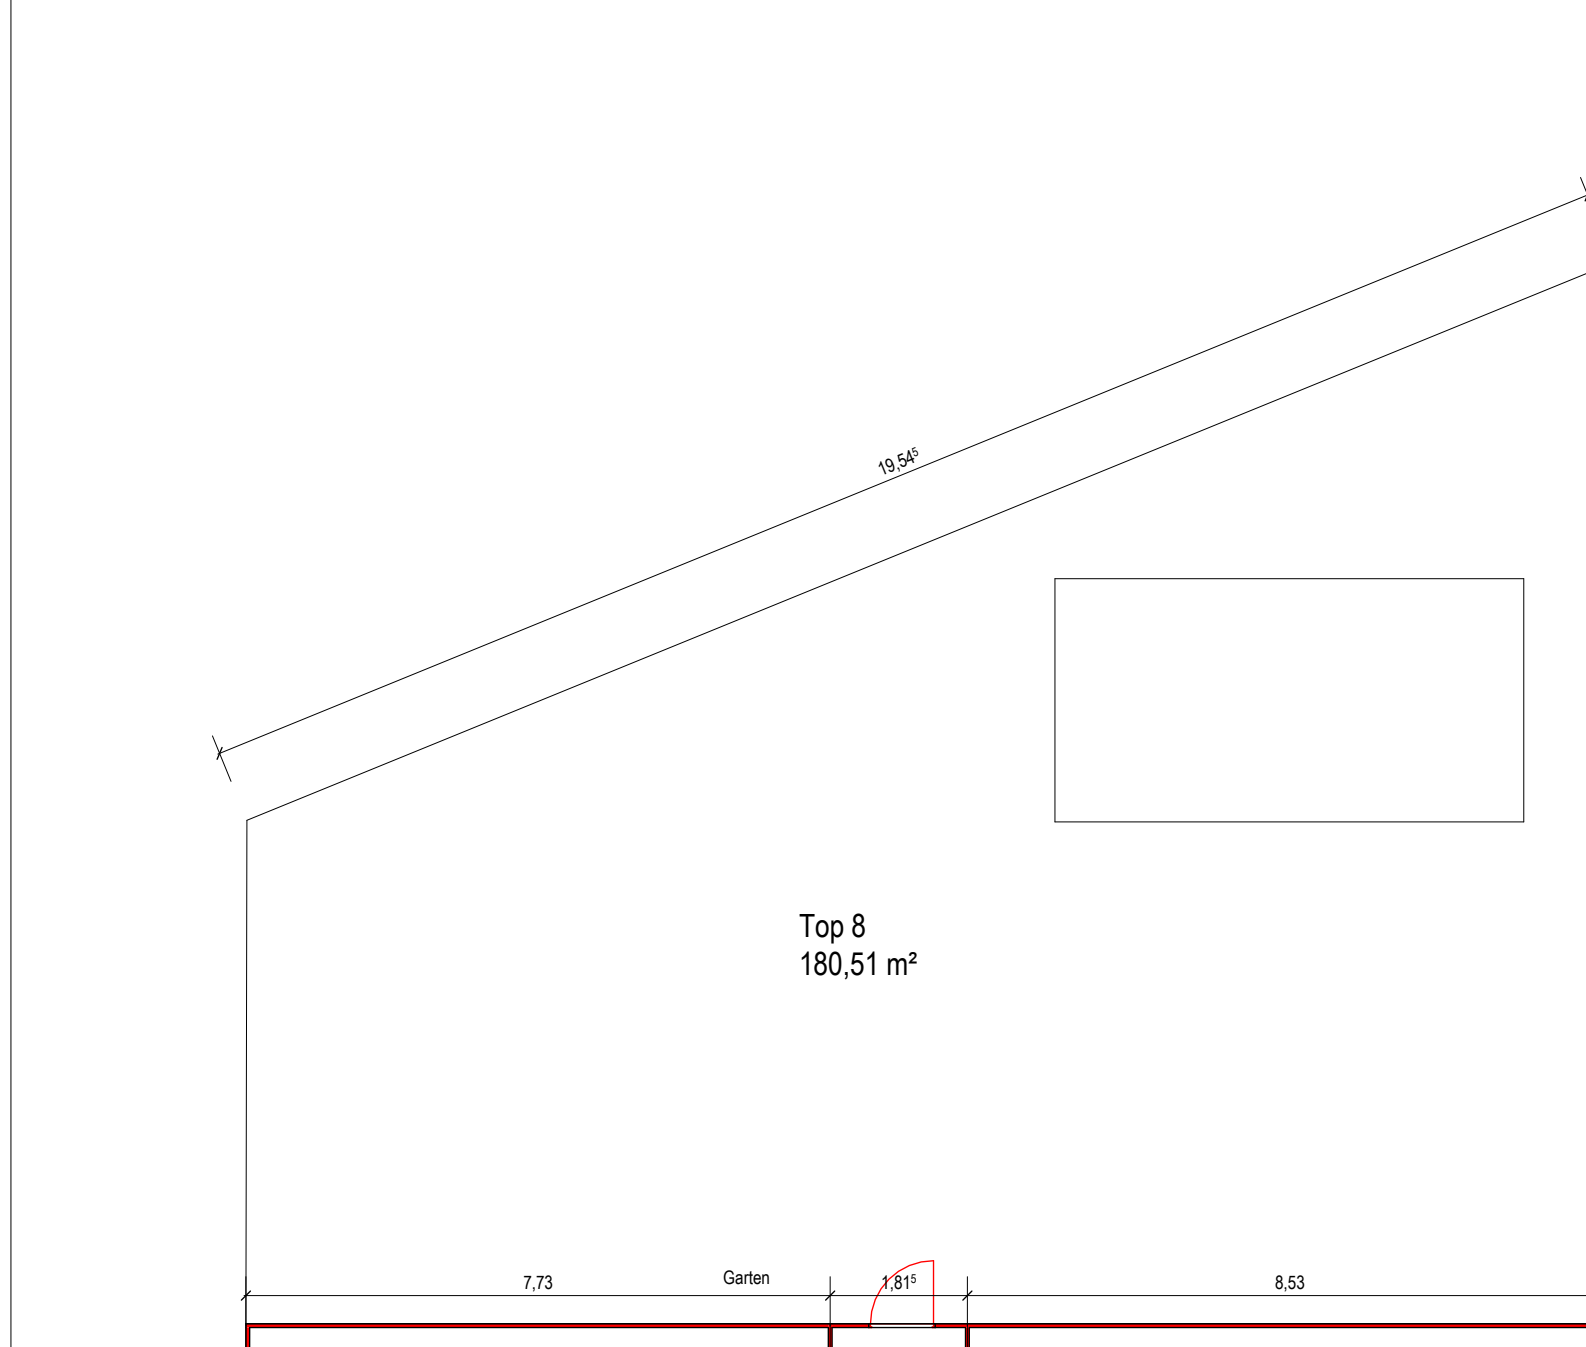


0. Stock
M 1:100




1. Stock
M 1:100

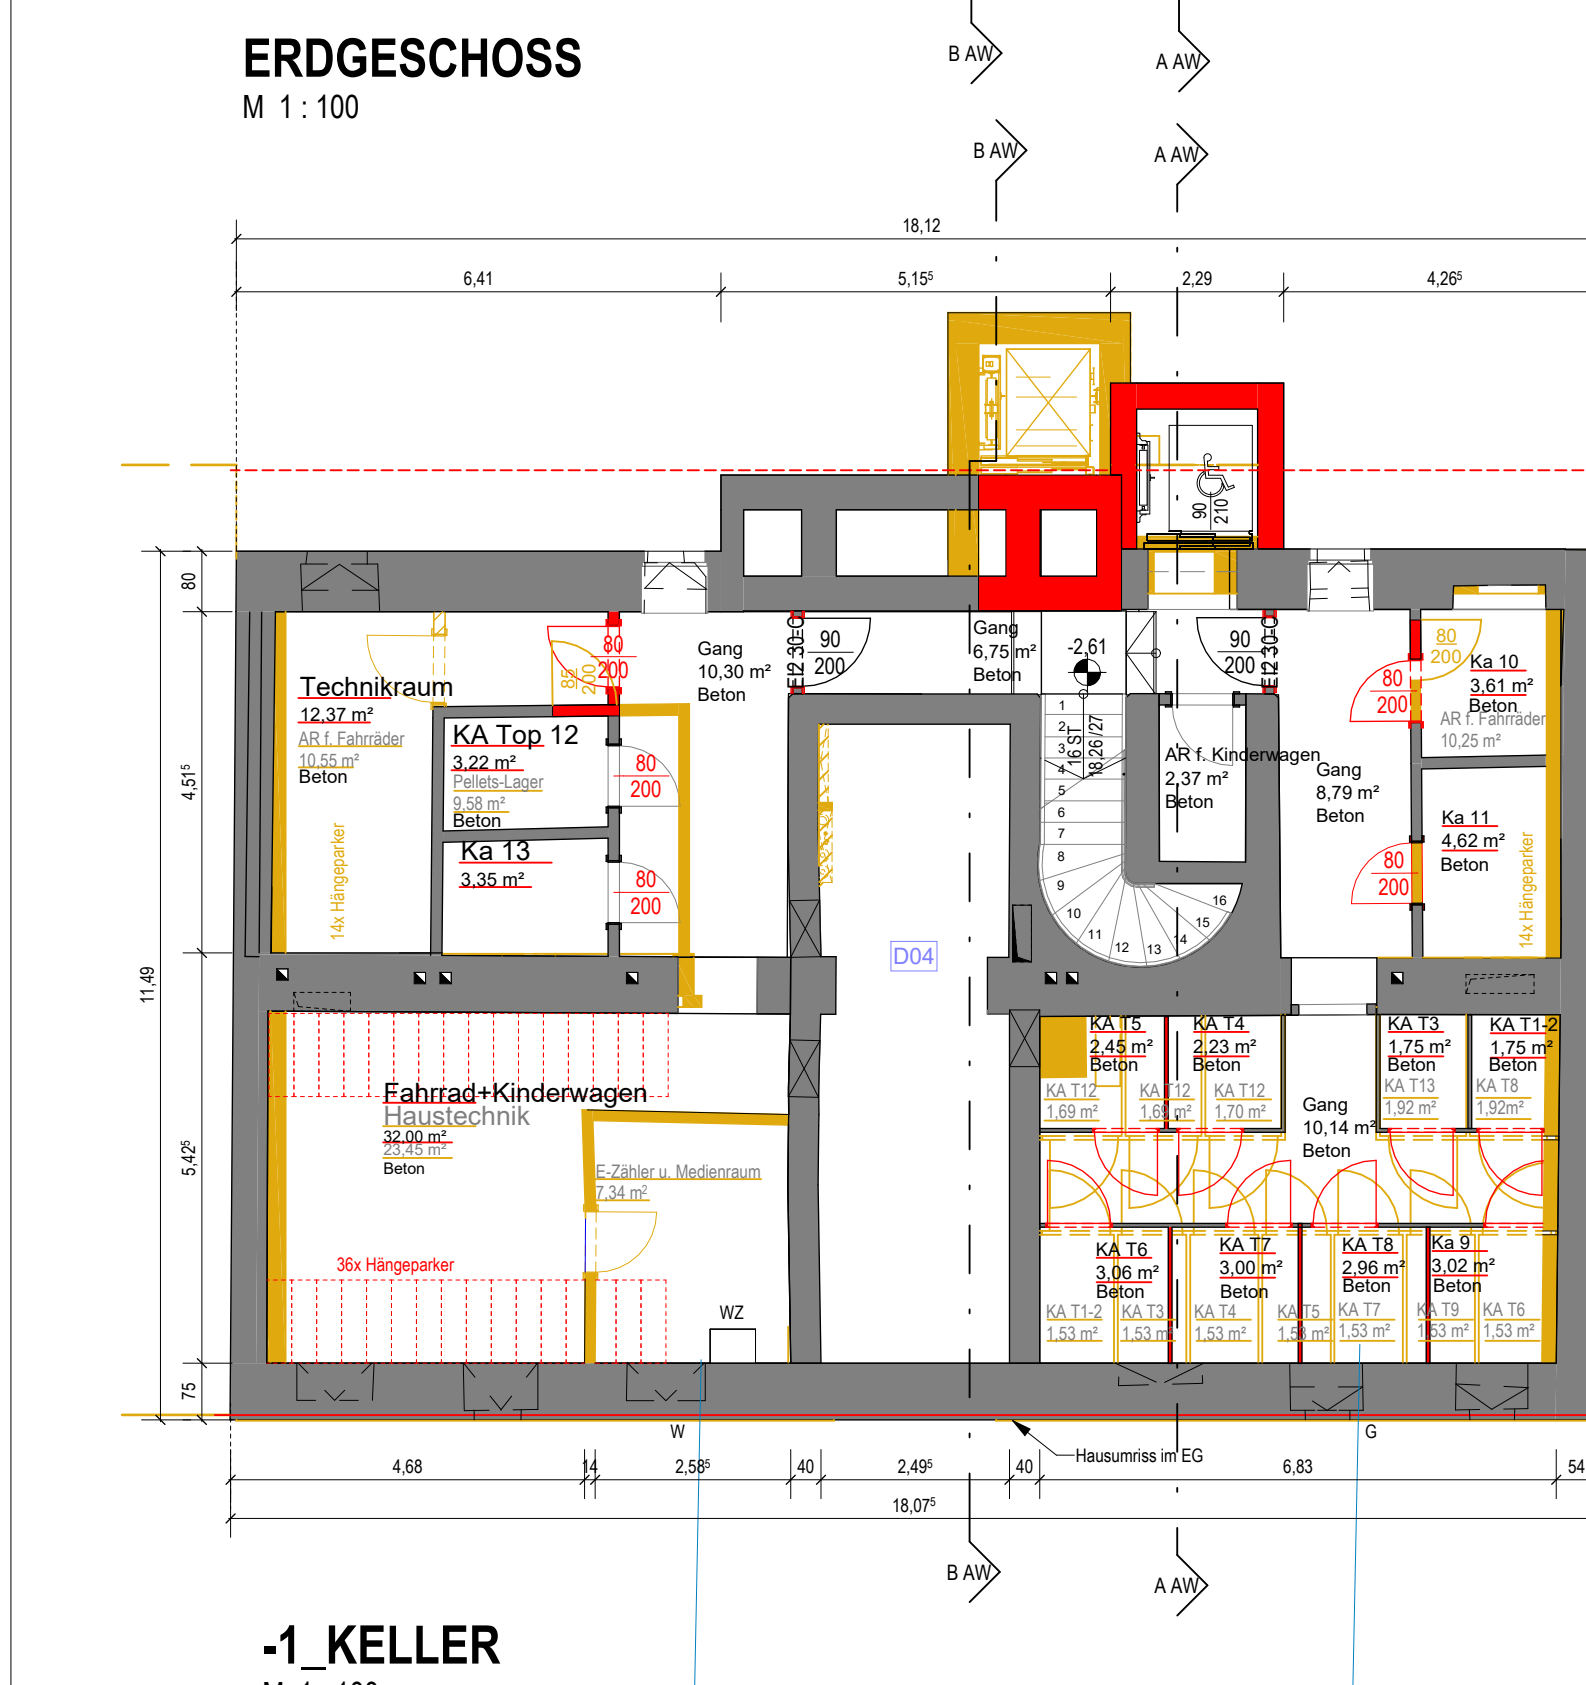


2. Stock
M 1:100

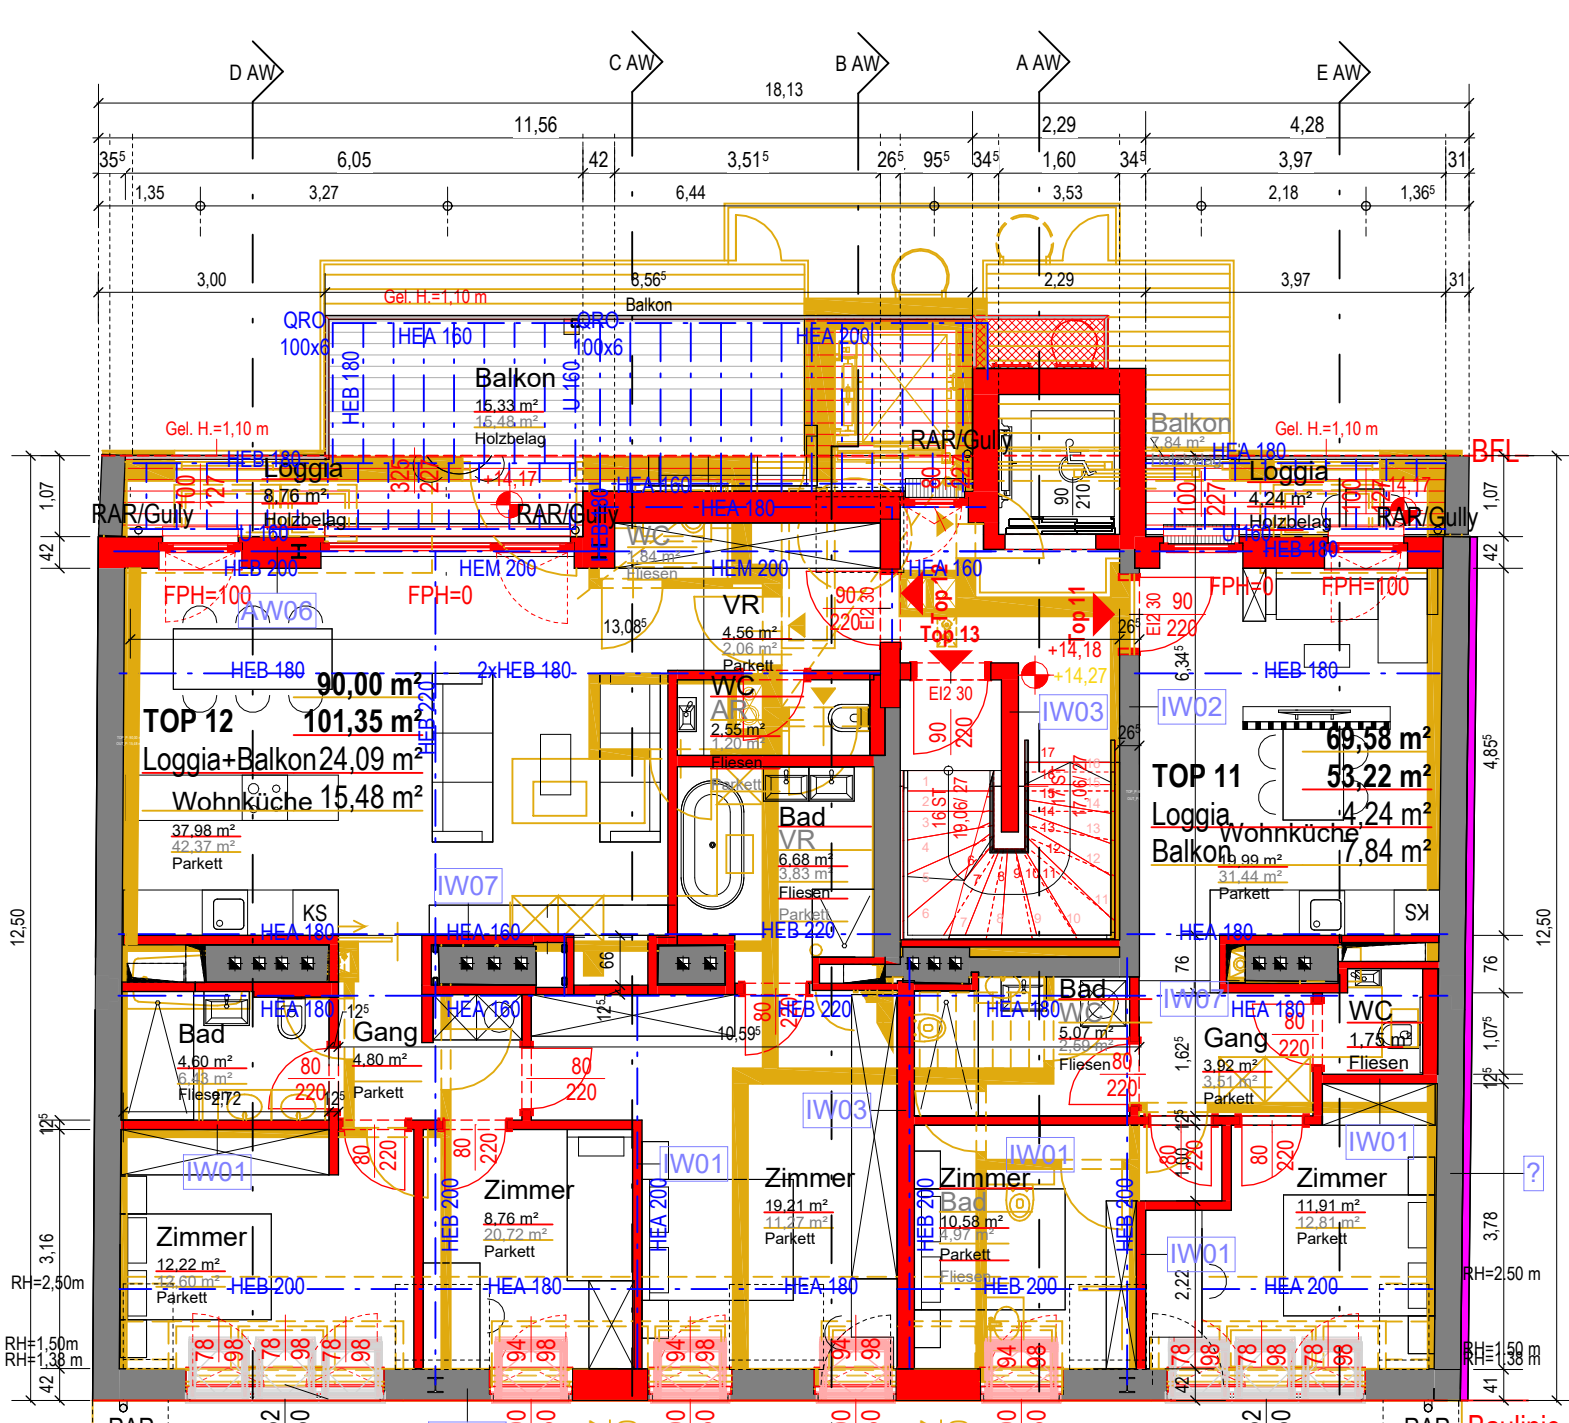


3. Stock
M 1:100

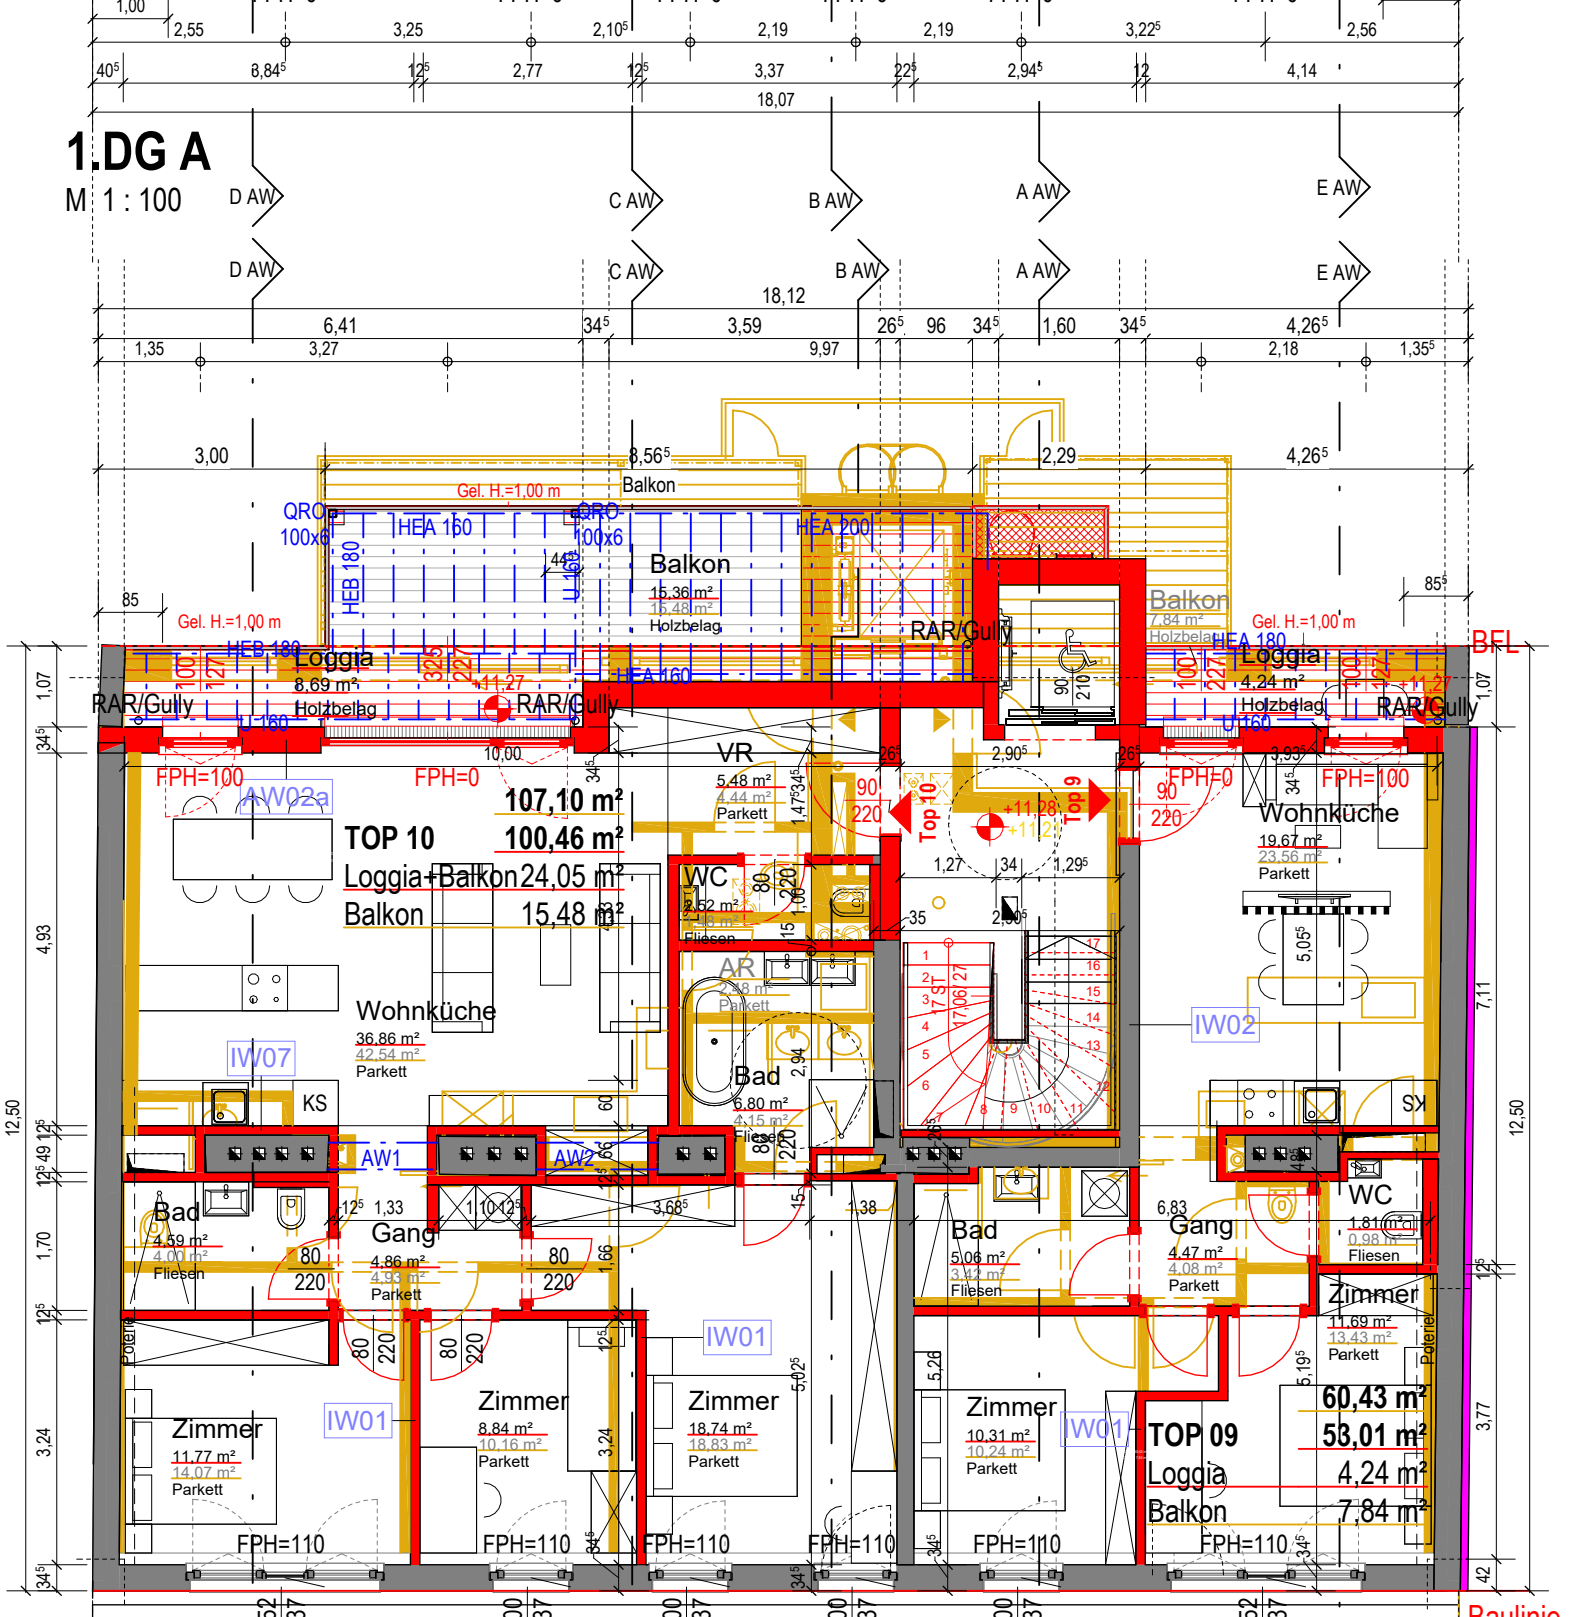

M 1:100

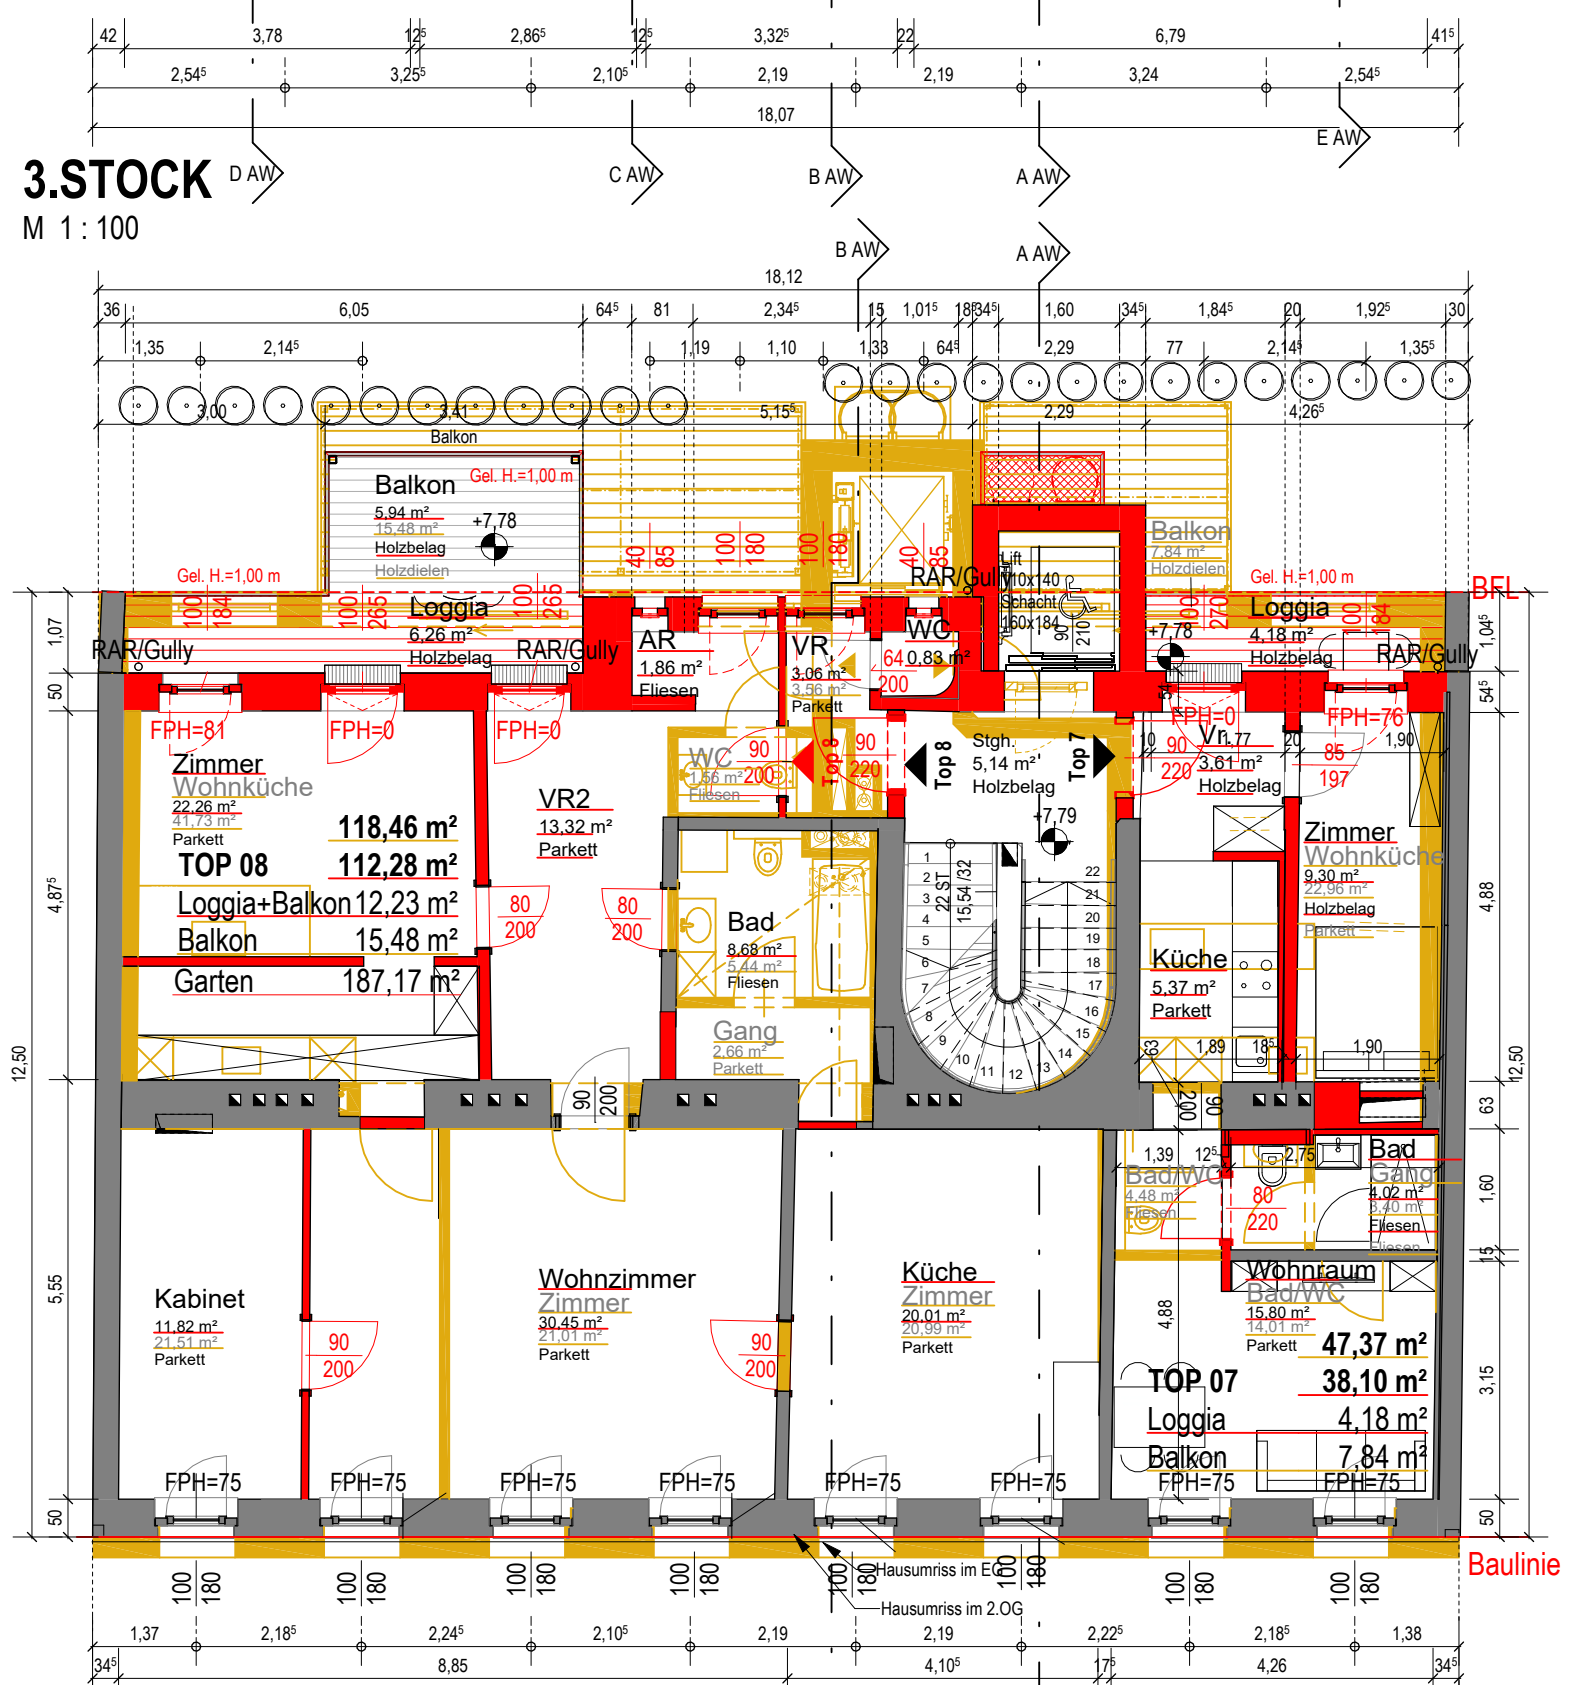


M 1:100

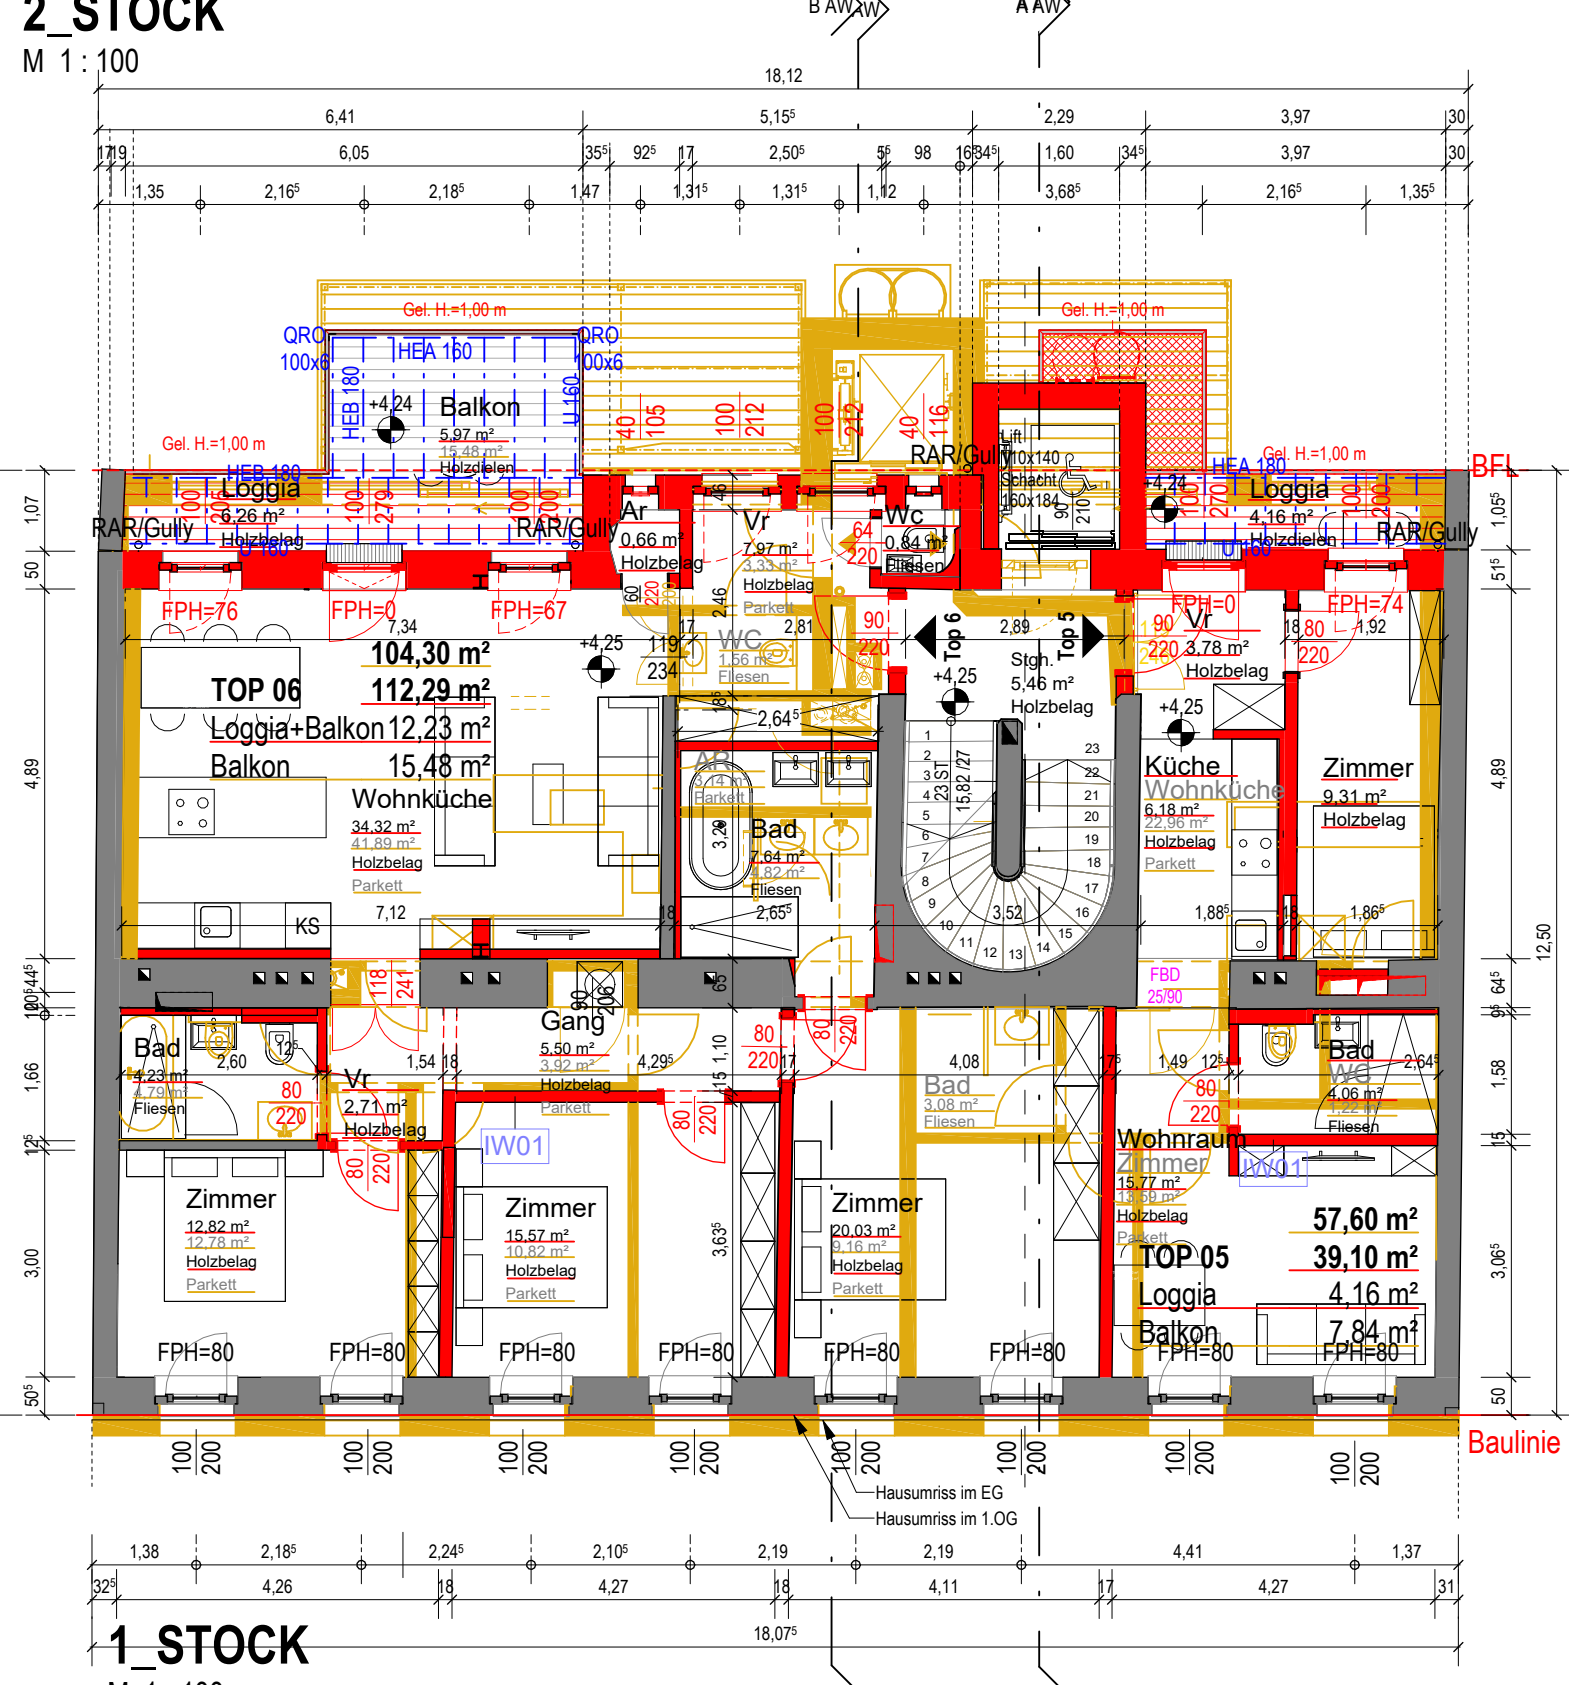







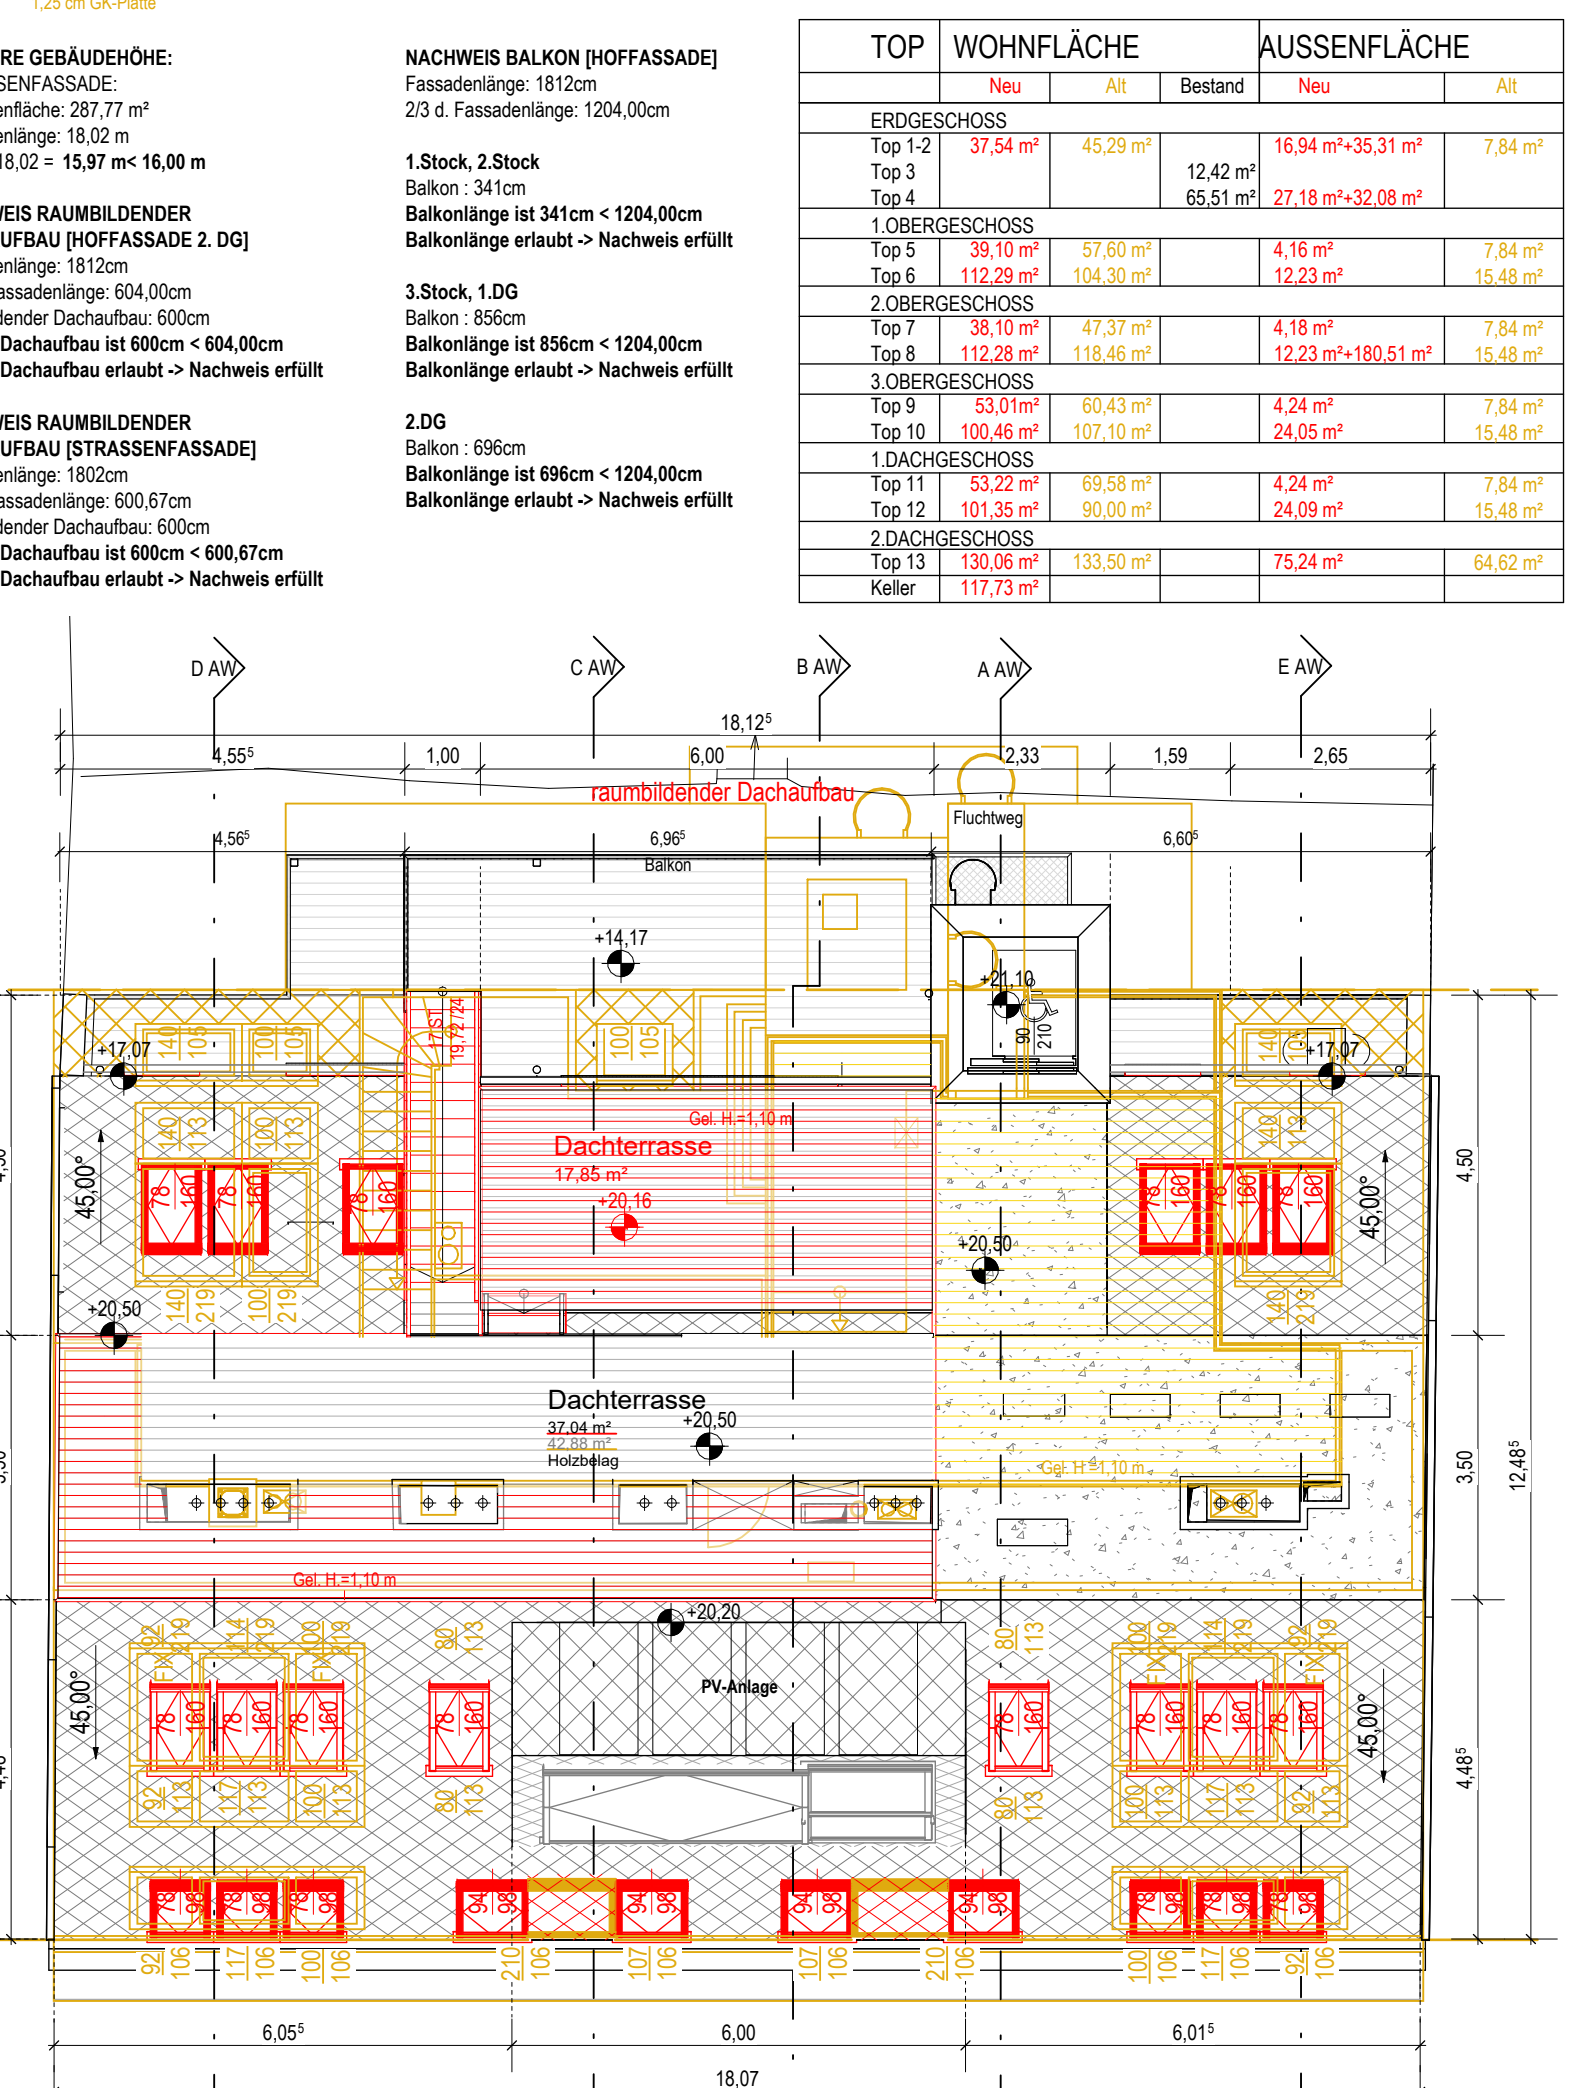



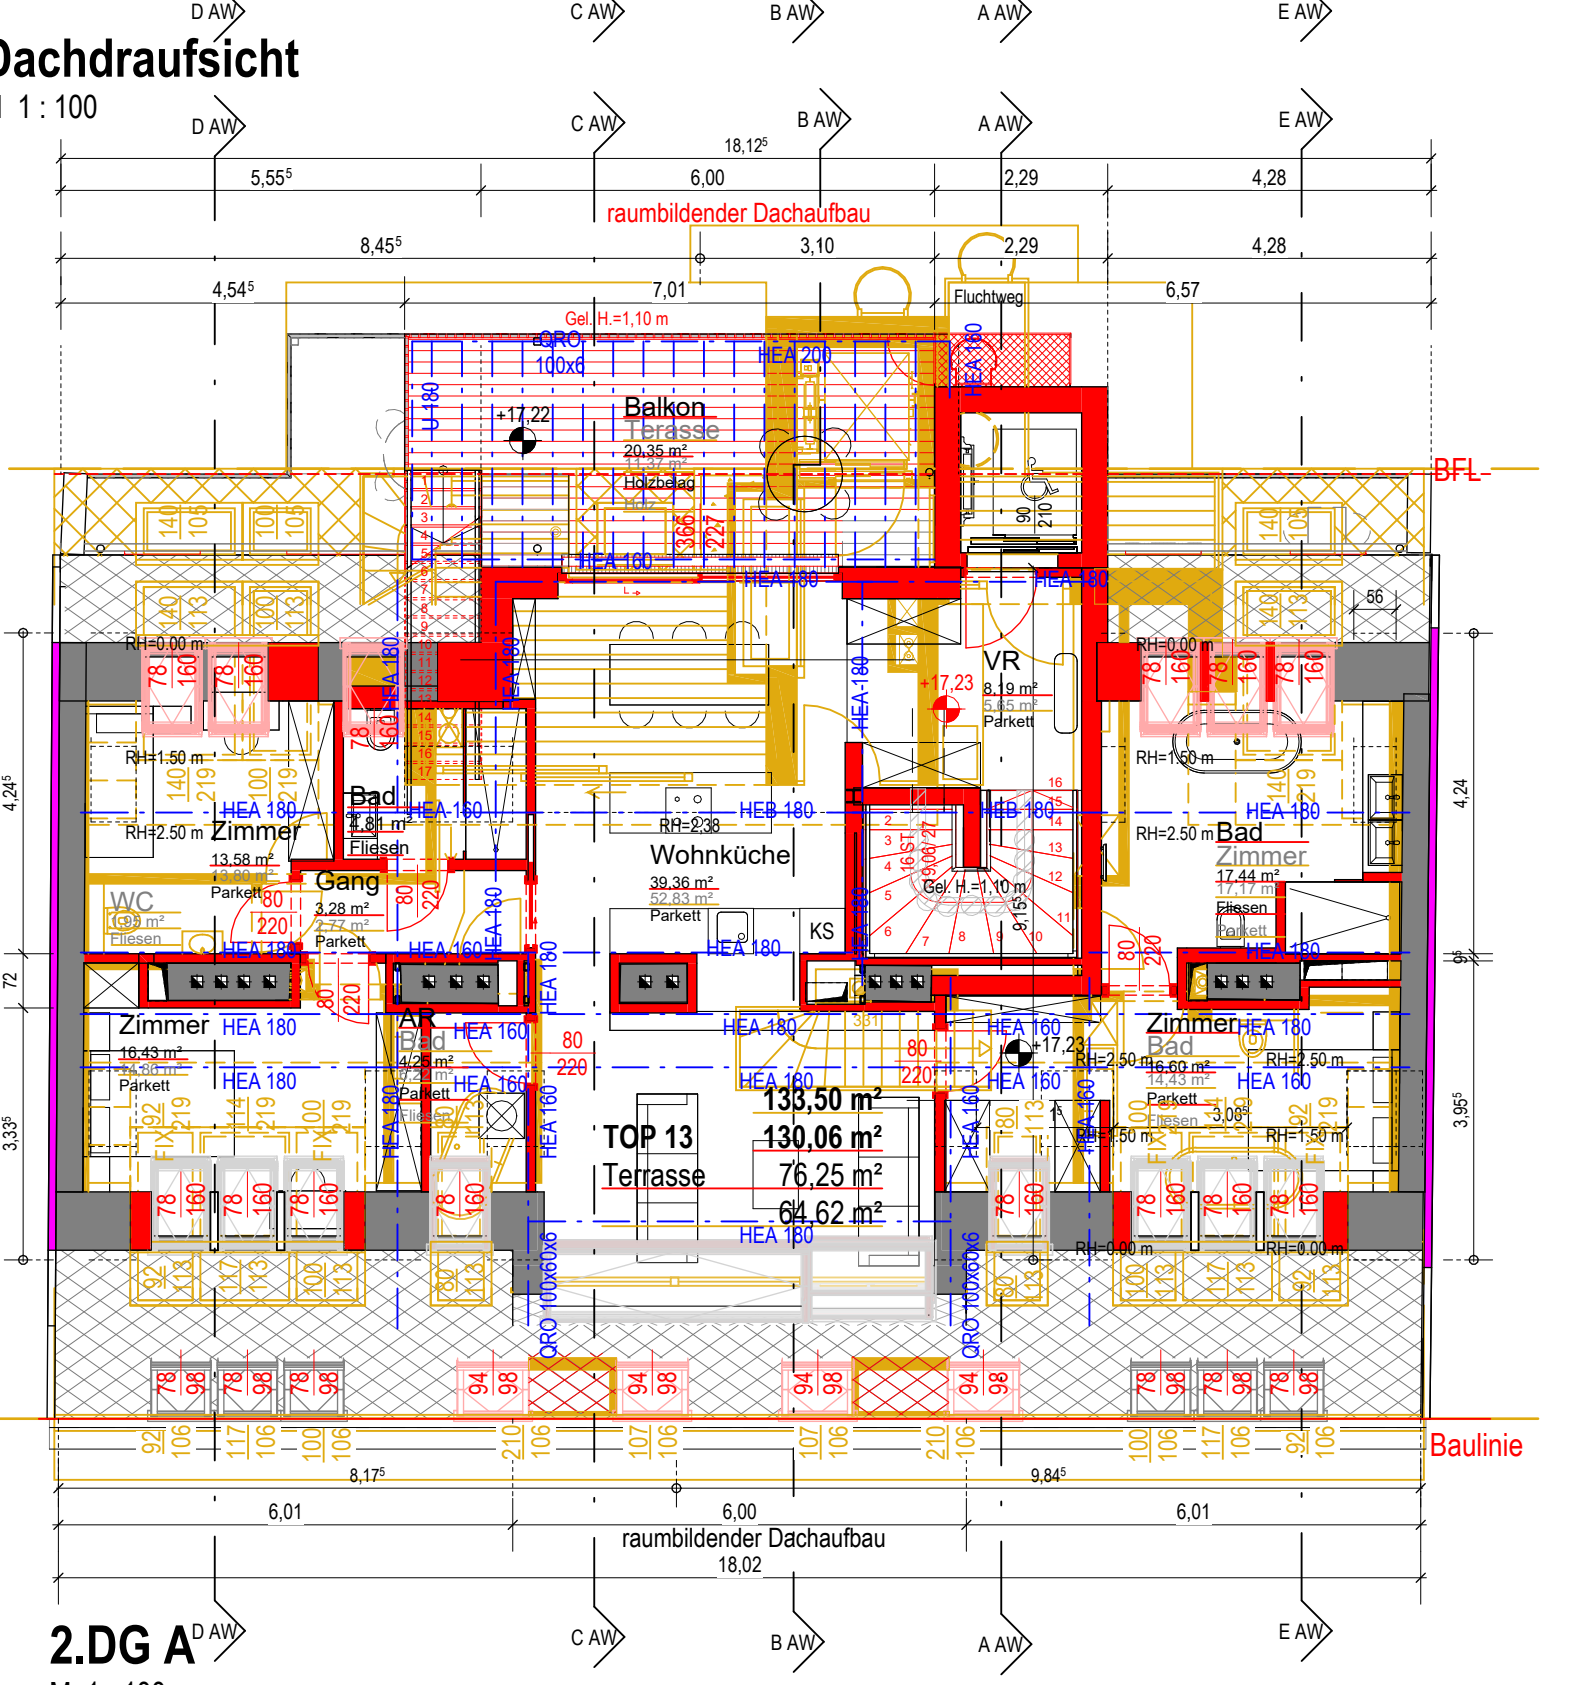


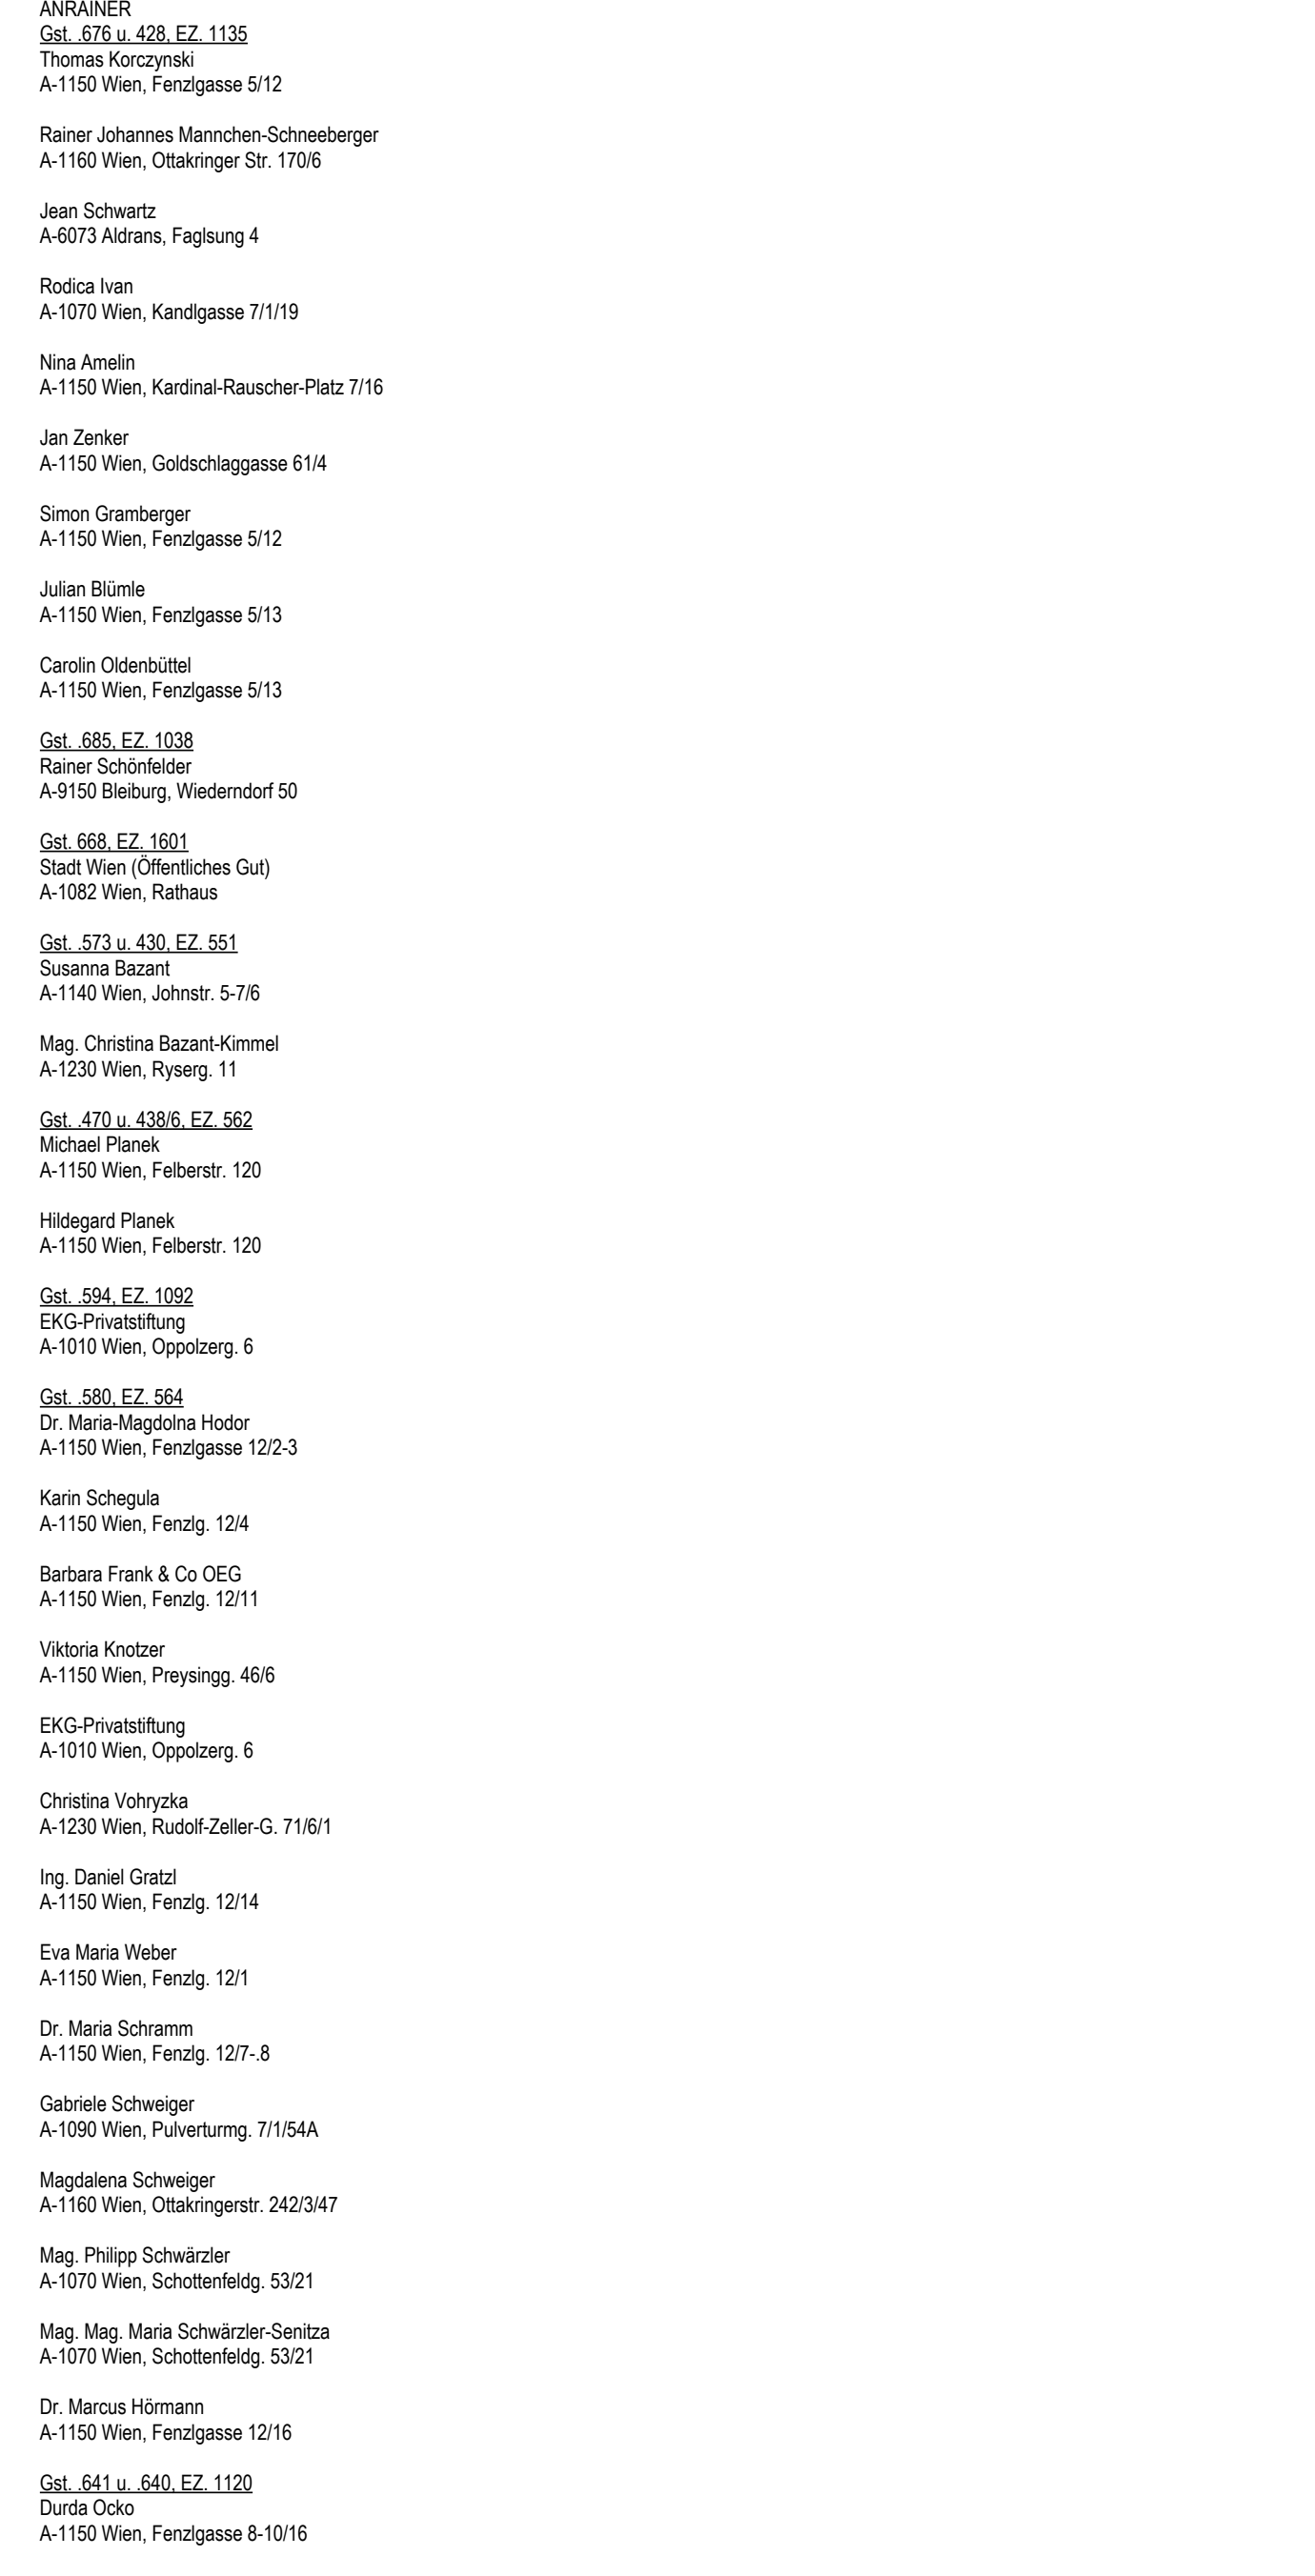



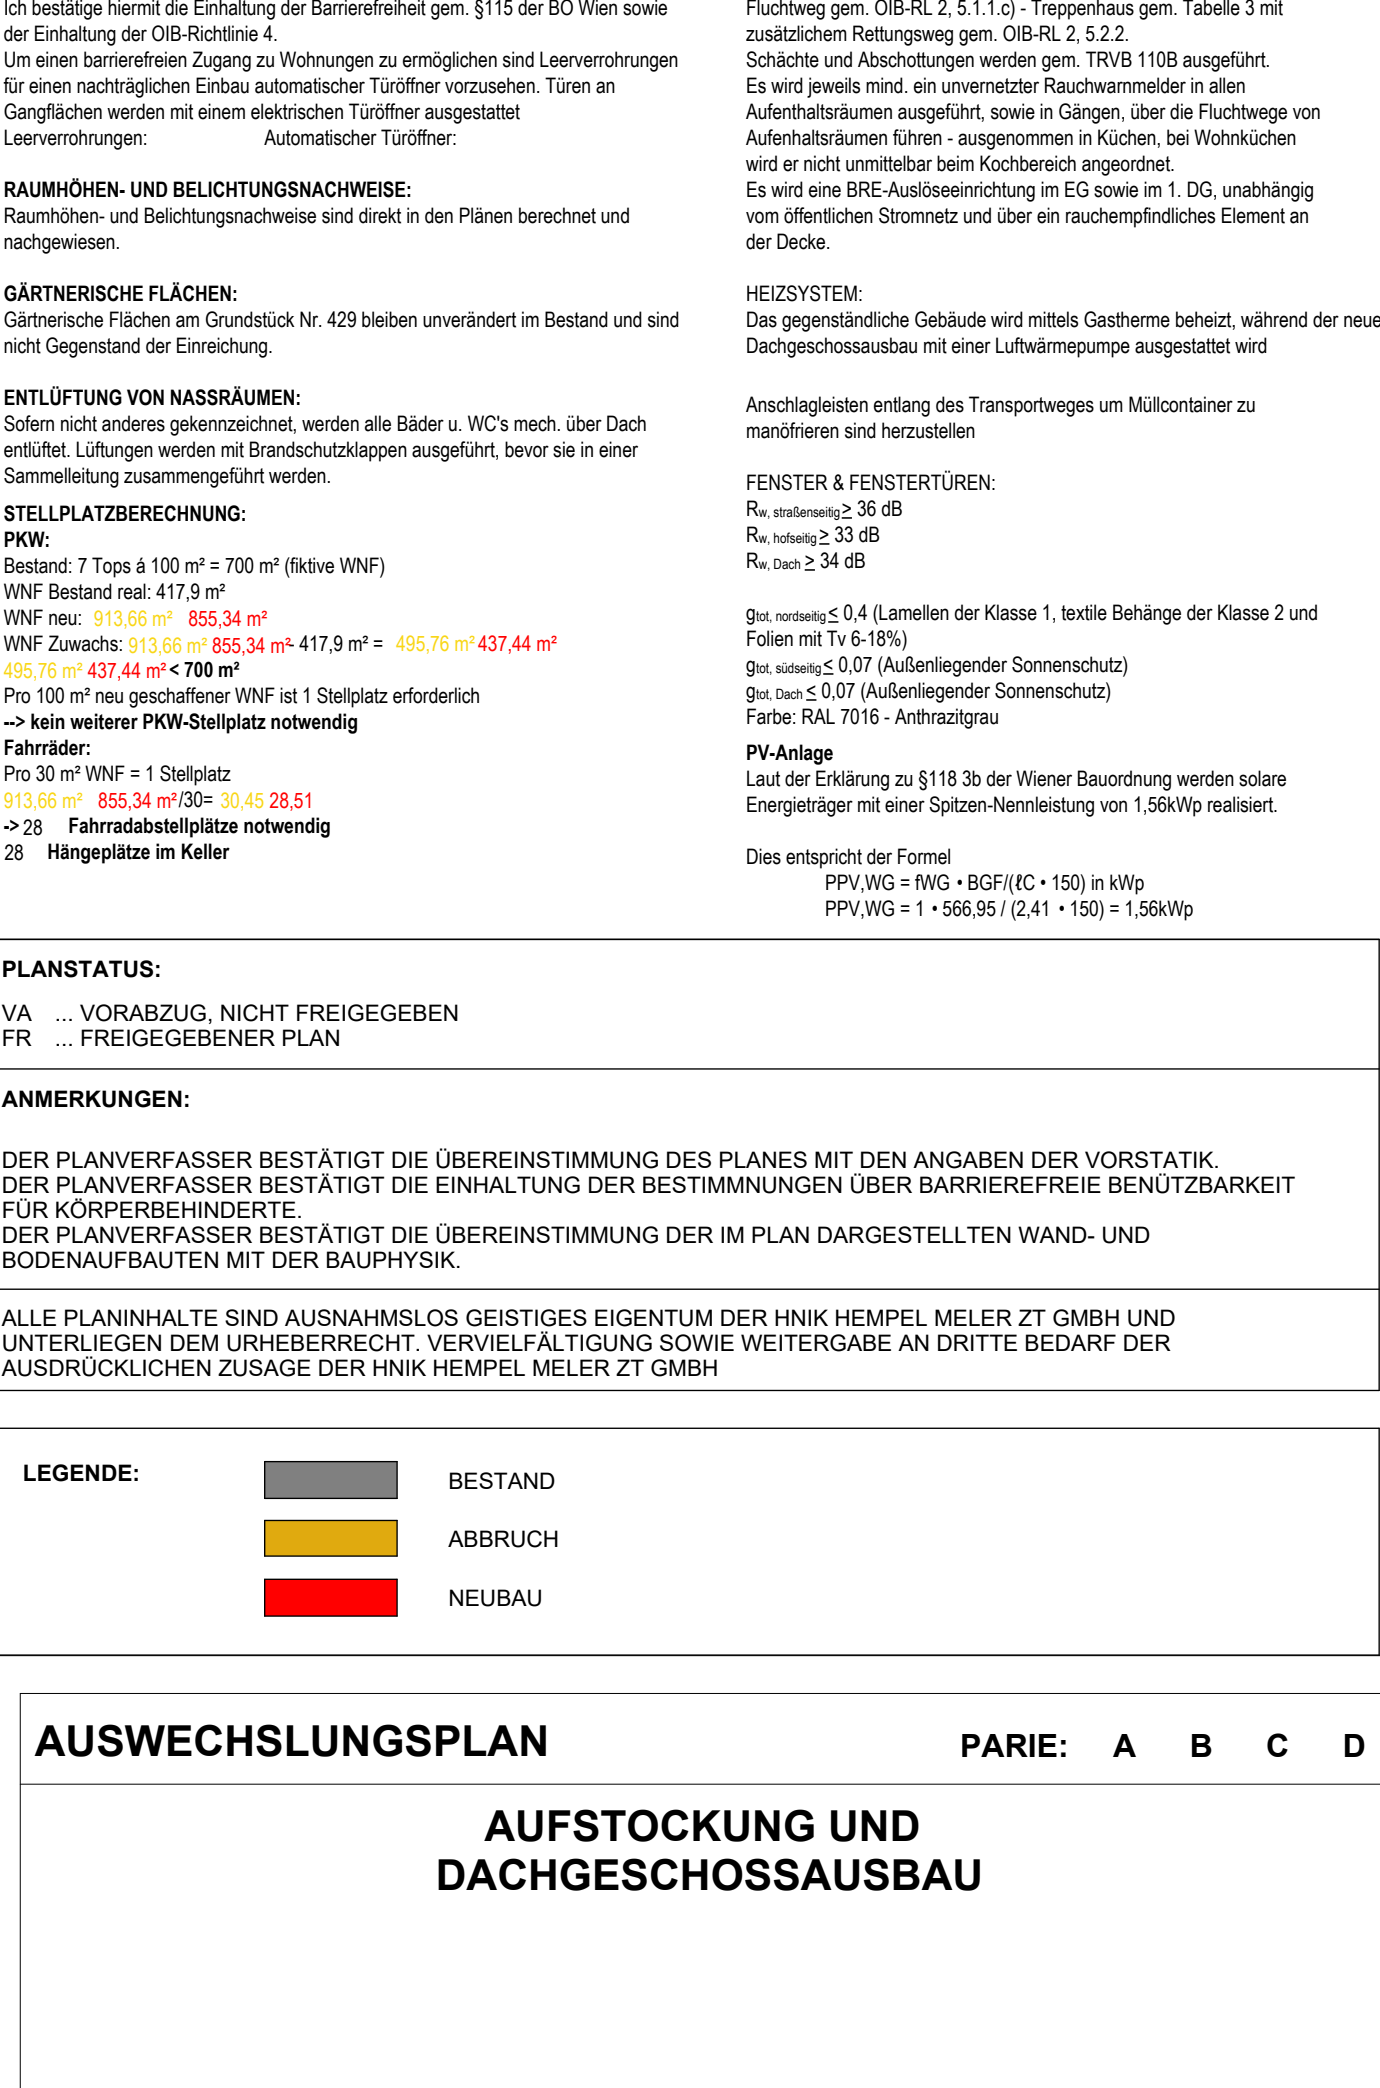





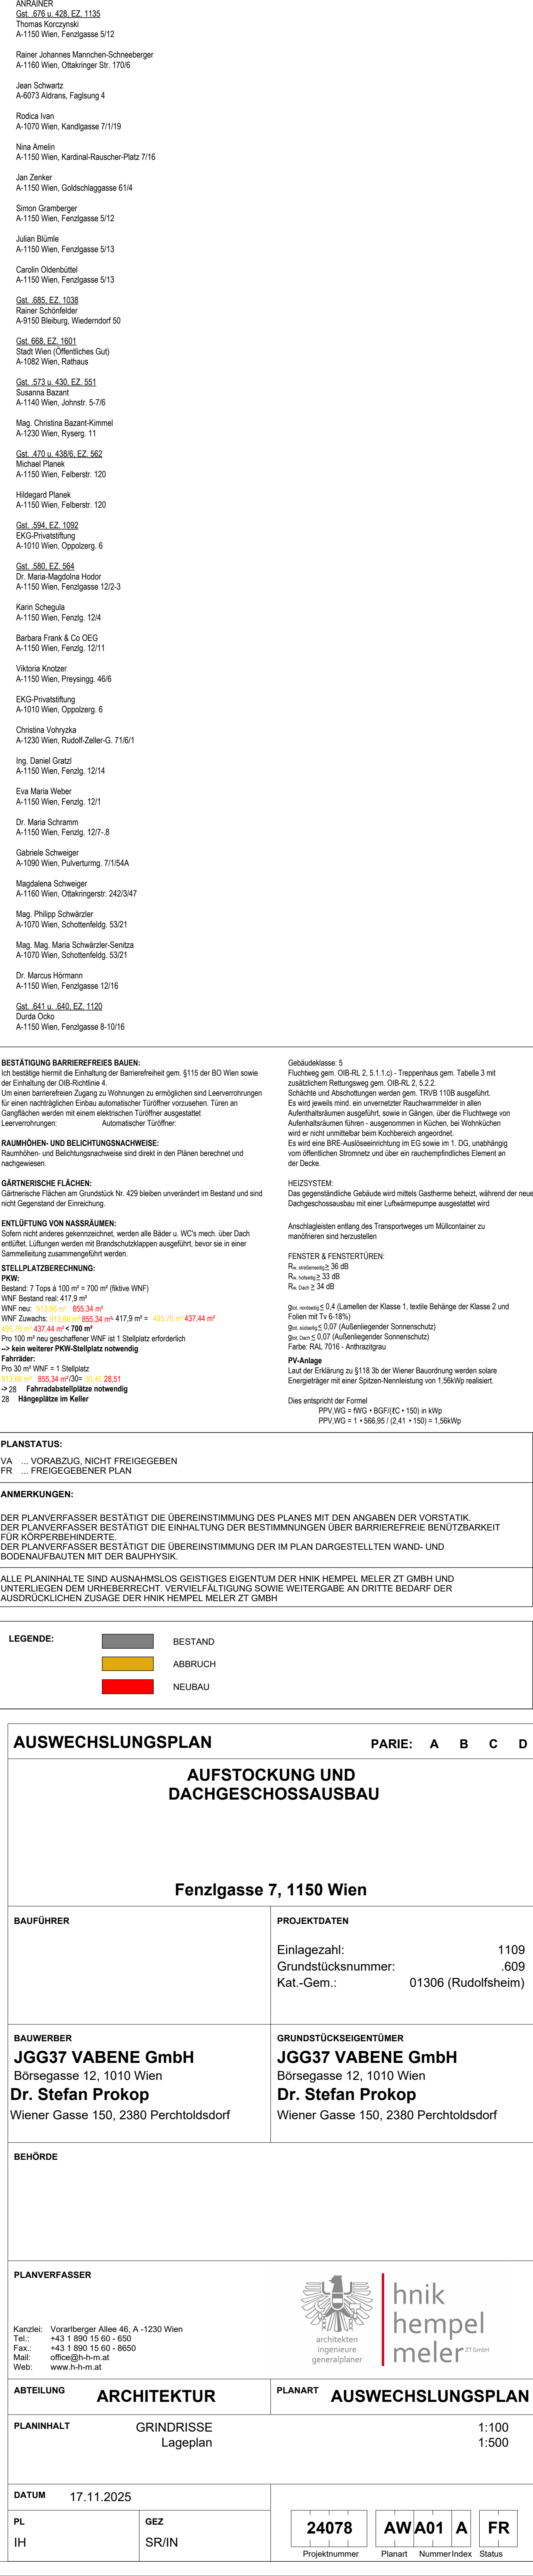

